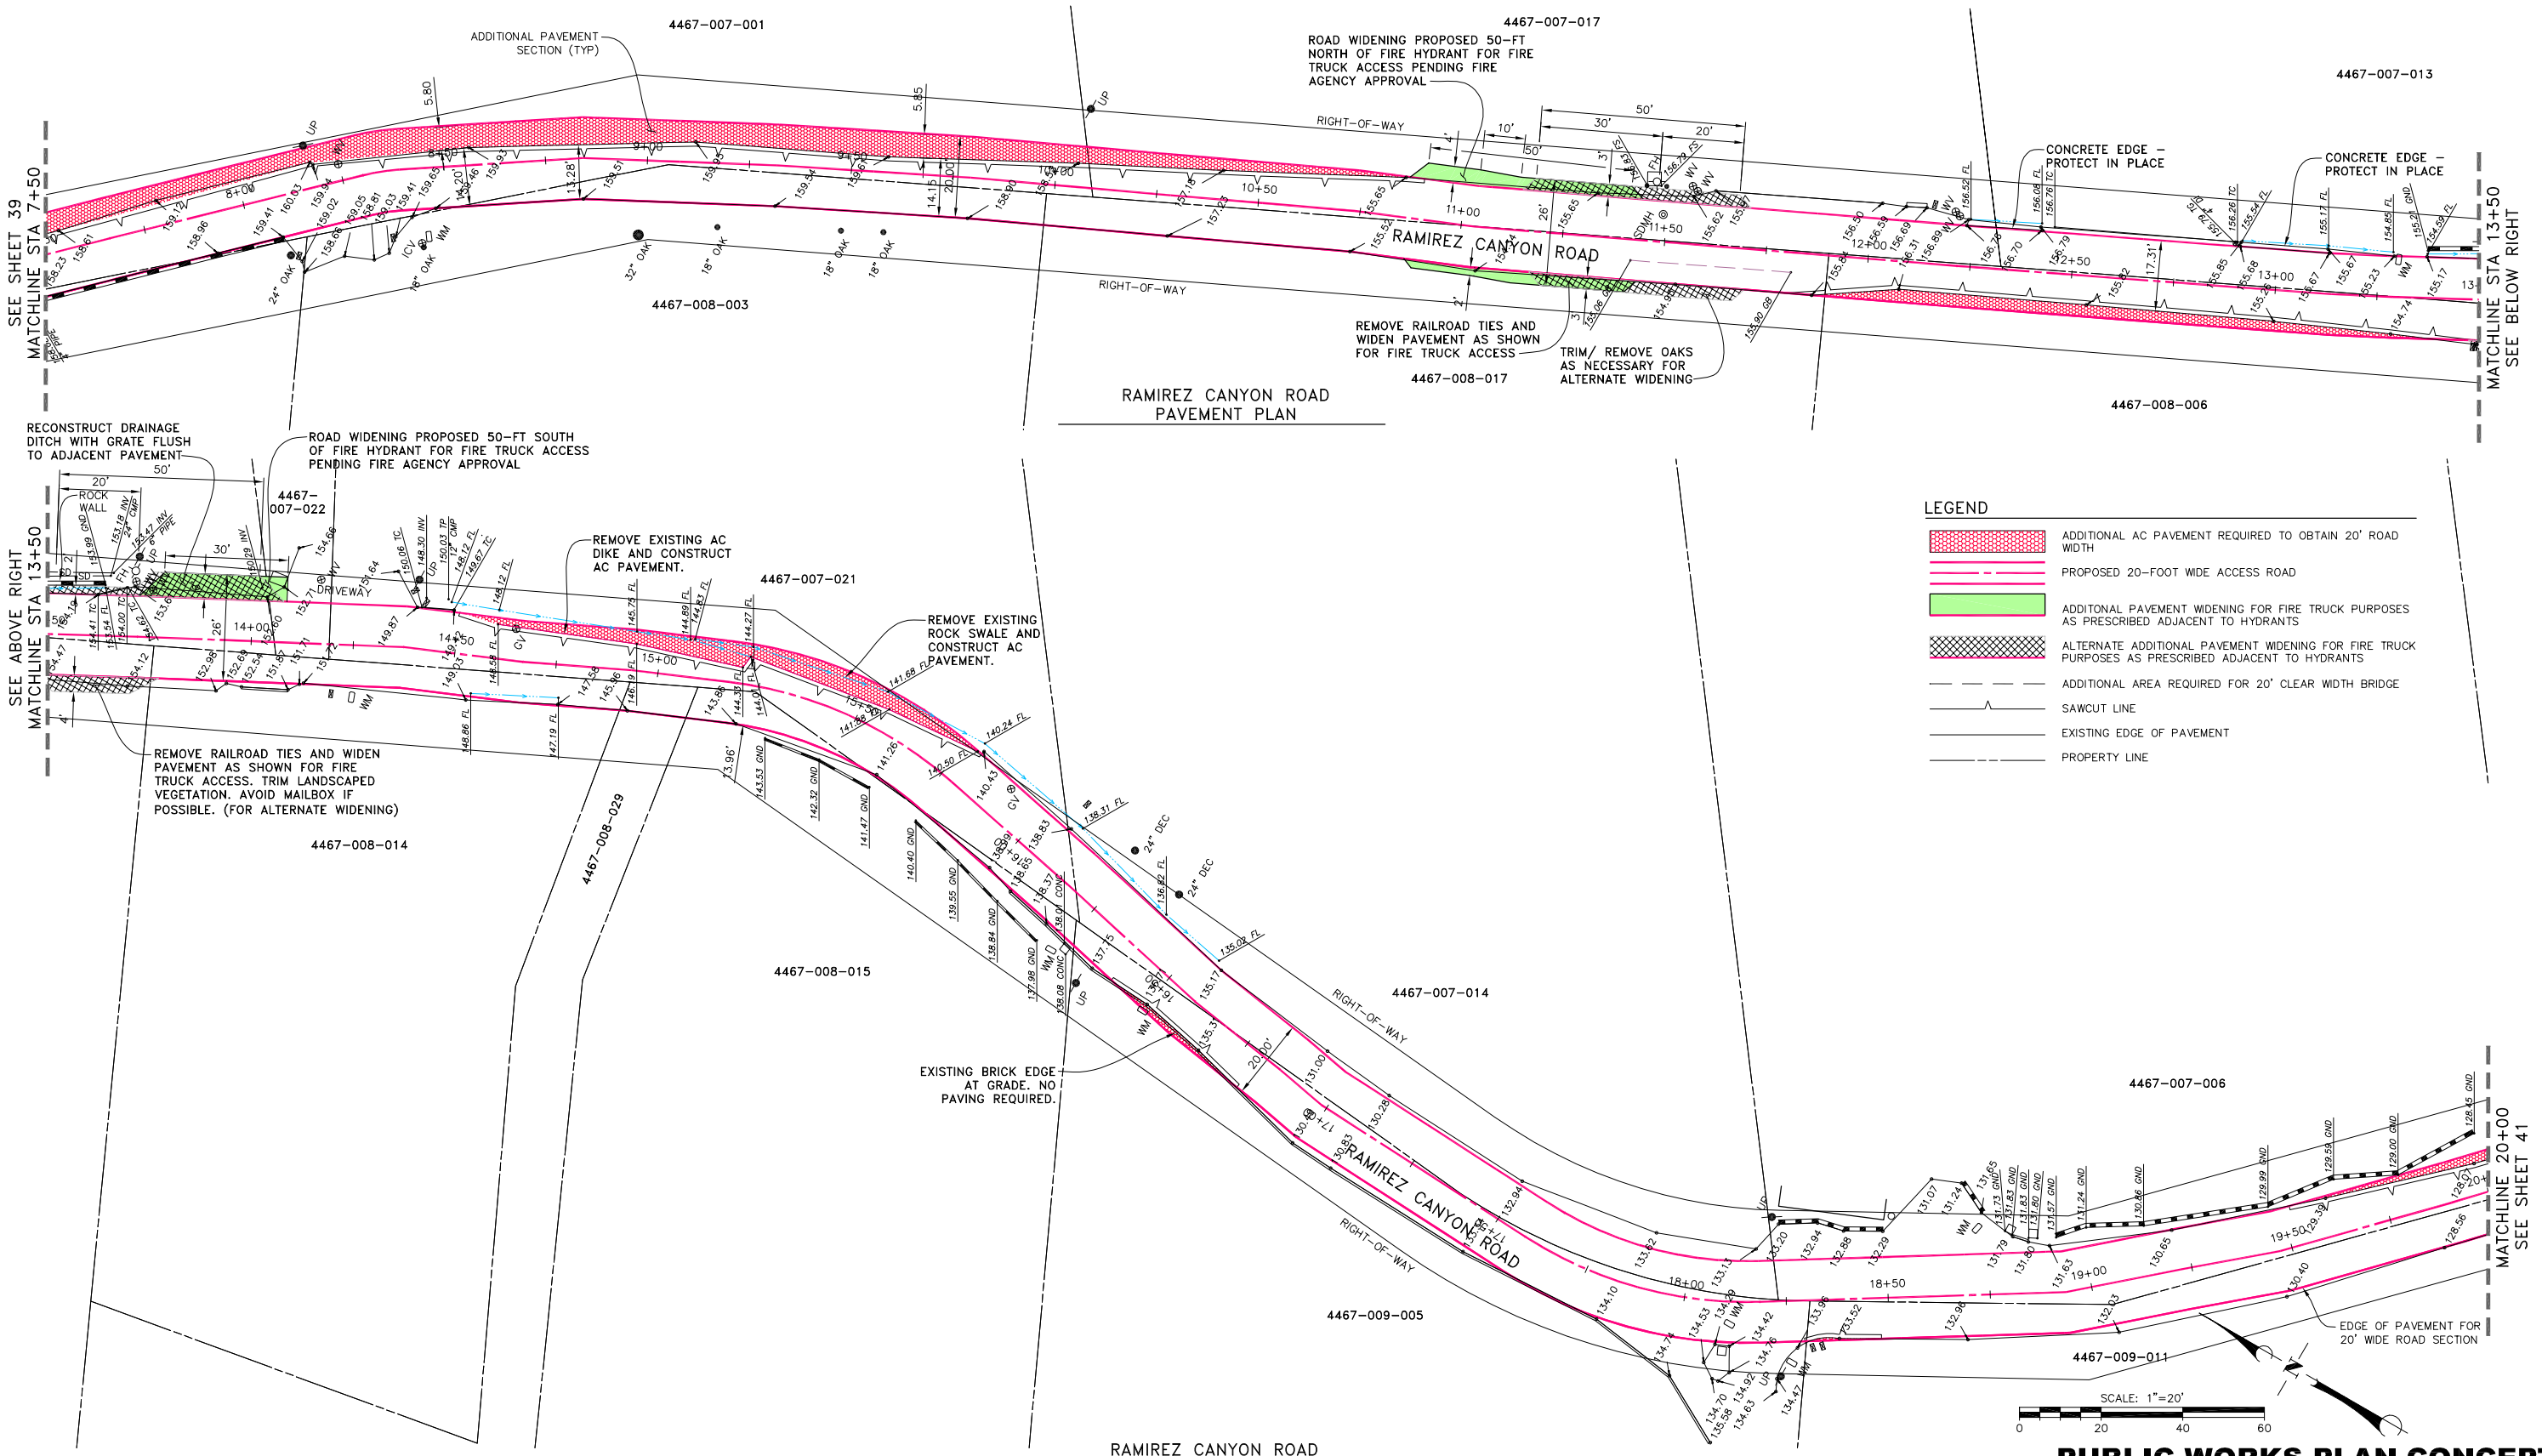

PUBLIC WORKS PLAN CONCEPT
MALIBU PARKS PUBLIC ACCESS ENHANCEMENT PLAN

FOR REDUCED PLANS ORIGINAL SCALE IN INCHES
0 1 2 3

NO.	DATE	REVISIONS	APPD.

Penfield & Smith
Engineering · Surveying · Planning · Construction Management
111 East Victoria Street, Santa Barbara, CA 93101
Phone: (805) 963-9532 Fax: (805) 966-9801

DESIGN BEF CHECKED MLO
BRET FOSTER DATE:
PROJECT ENGINEER
R.C.E. 48,267 (EXP. 06-30-12)

ADOPTED ON AUGUST 23, 2010 BY SANTA MONICA MOUNTAINS CONSERVANCY AND MOUNTAINS RECREATION AND CONSERVATION AUTHORITY.

CERTIFIED ON _____
BY CALIFORNIA COASTAL COMMISSION.

STATION 7+50 TO 20+00
RAMIREZ CANYON ROAD
SANTA MONICA MOUNTAINS CONSERVANCY
MALIBU, CALIFORNIA

P&S PROJECT NO. 13638.09
SHEET 40 OF 63
PLAN DATE AUGUST 25, 2010

34-ENG SAVE DATE: 8/25/2010 4:33:06 PM PLOT BY:Scott Smith PLOT DATE:8/25/2010 4:33:14 PM PLOT SCALE:1:1
DRAWING:r:\acad\work\13638\civil\3-mra\13638_mra_39-44_ramirez road.dwg