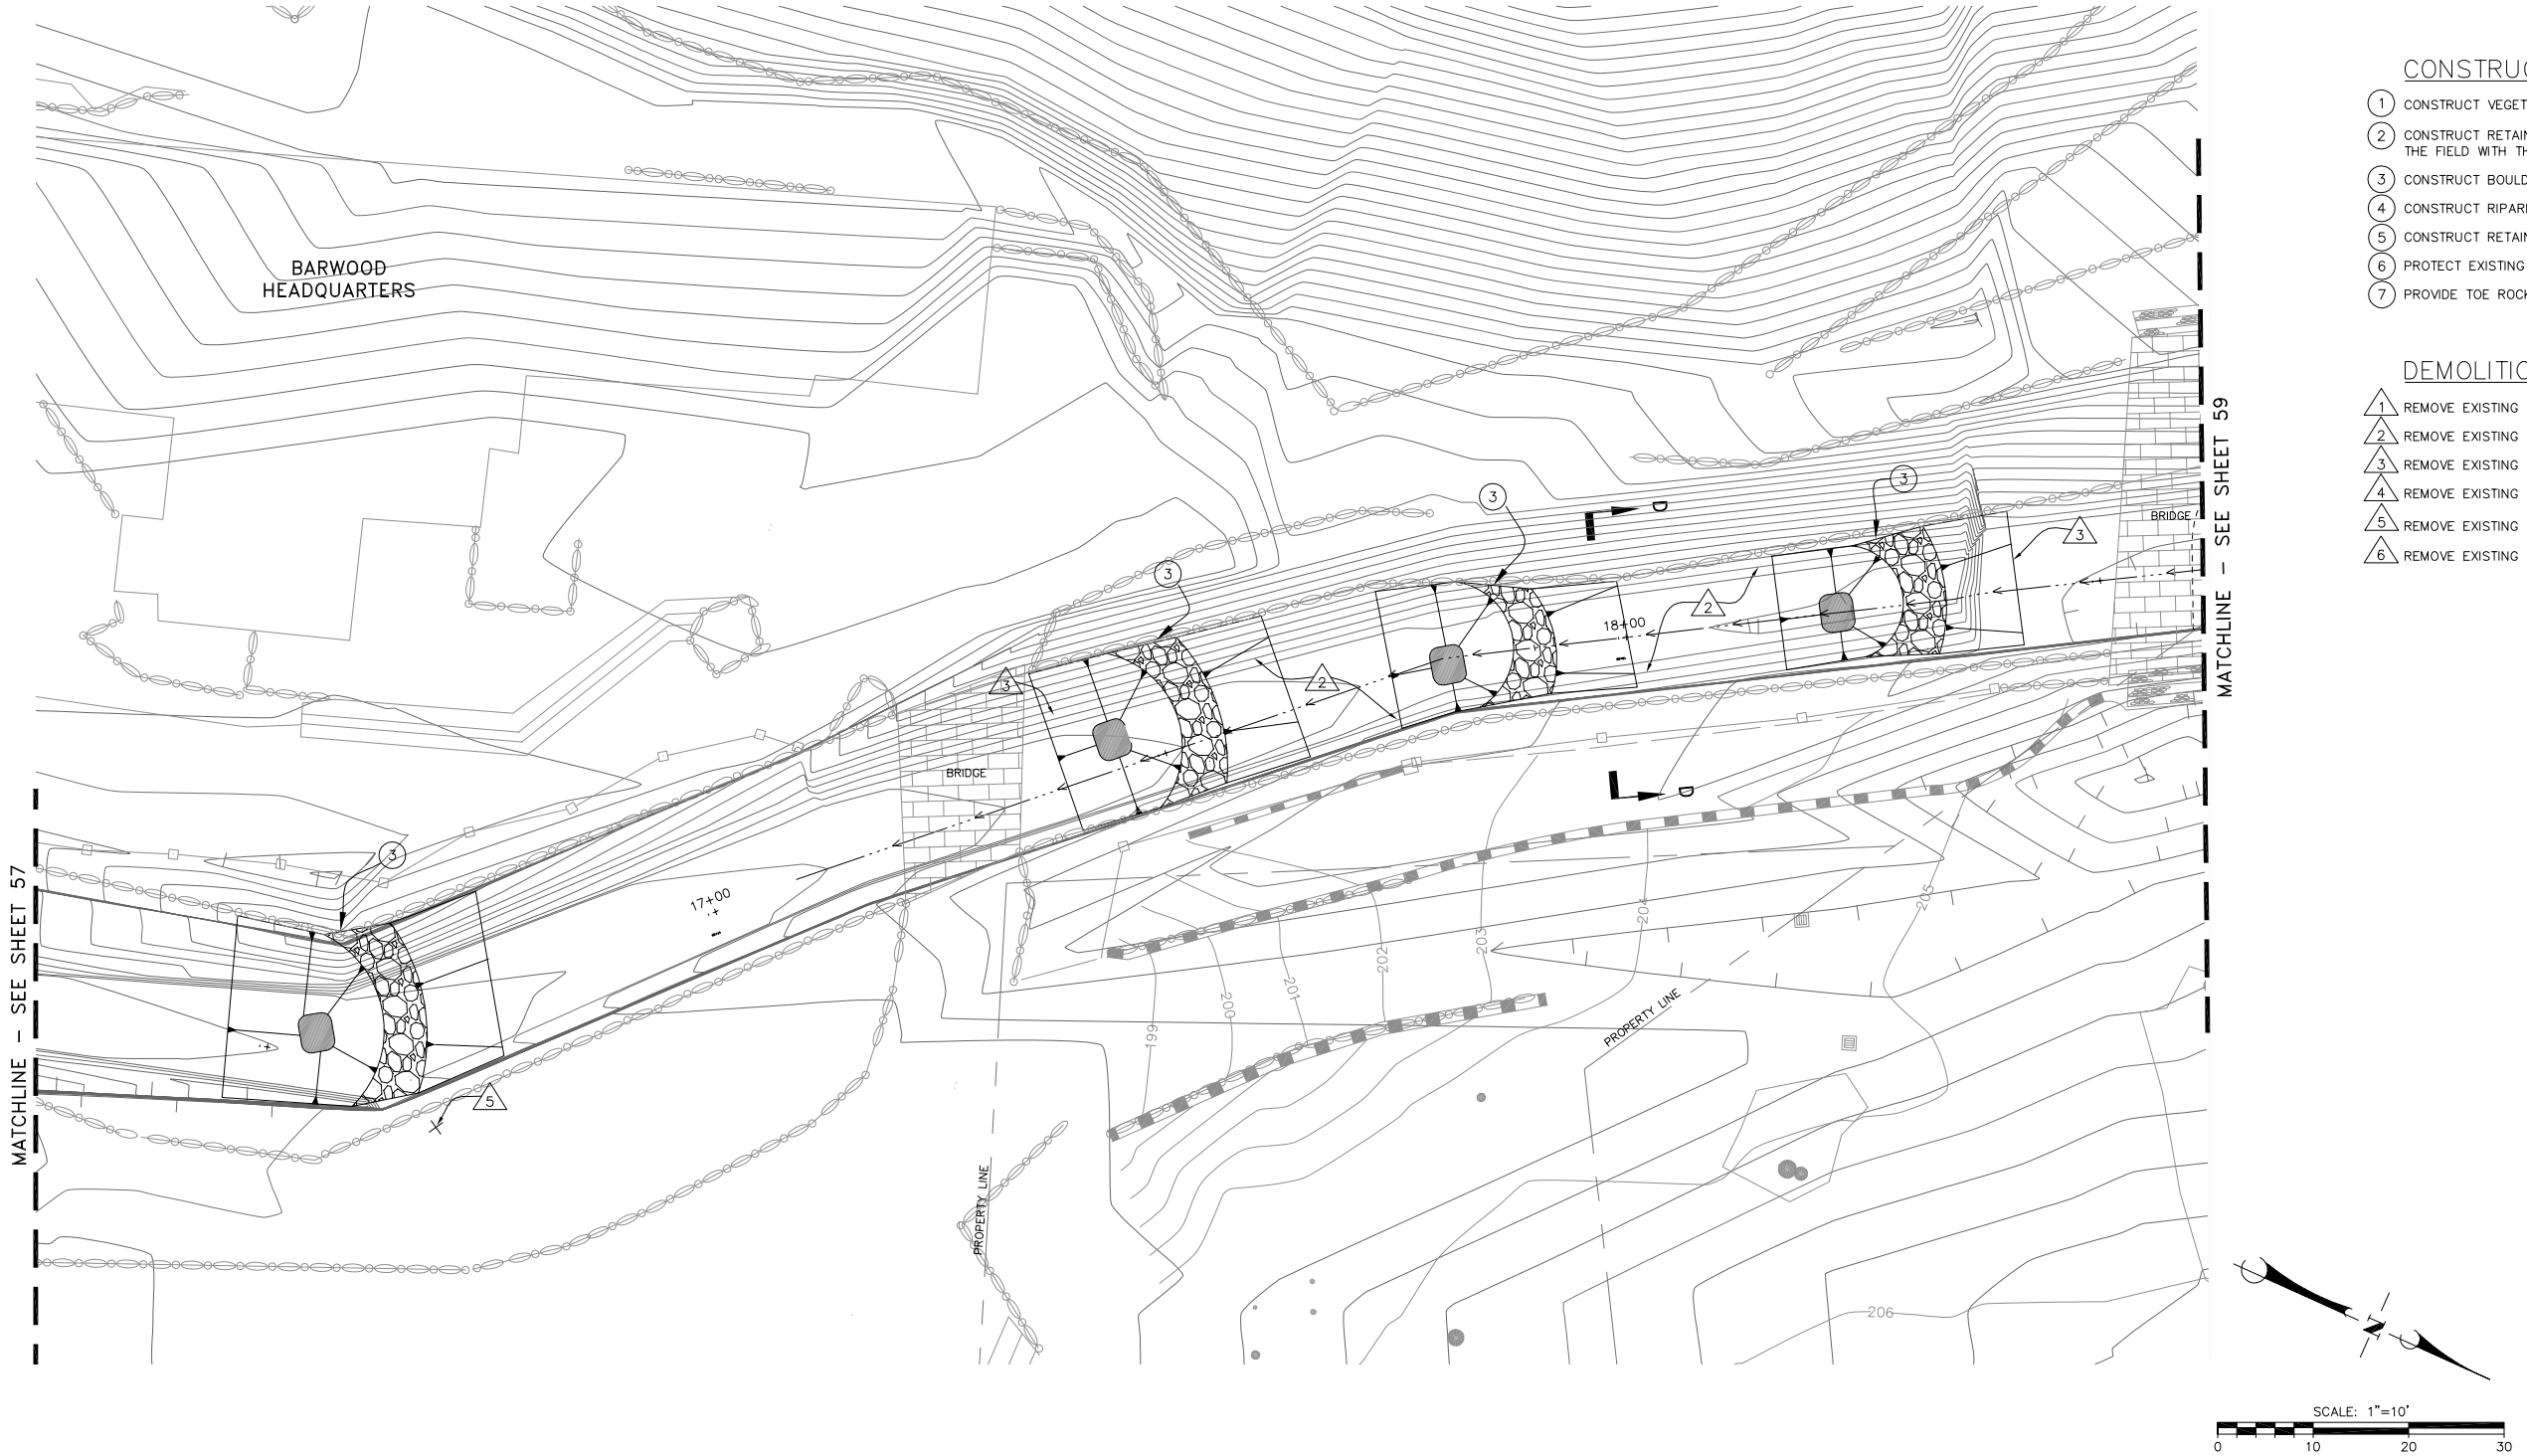

CONSTRUCTION NOTES:

1. CONSTRUCT VEGETATED SLOPE AT 2:1 MAX SLOPE WITH ROCK TOE PROTECTION.
2. CONSTRUCT RETAINING WALL PER DETAIL AG ON SHEET 62 (HEIGHT TO BE VERIFIED IN THE FIELD WITH THE ENGINEER).
3. CONSTRUCT BOULDER BERMS PER DETAILS AH THROUGH AL, ON SHEET 63.
4. CONSTRUCT RIPARIAN TERRACE TWO FEET ABOVE CREEK BOTTOM.
5. CONSTRUCT RETAINING WALL TRANSITION STRUCTURE.
6. PROTECT EXISTING STRUCTURE IN PLACE.
7. PROVIDE TOE ROCK AS AVAILABLE FROM EXCAVATED MATERIALS.

DEMOLITION NOTES:

1. REMOVE EXISTING PORTION OF RETAINING WALL TO 1'± ABOVE TOE AT EXISTING WALL.
2. REMOVE EXISTING CONCRETE BOTTOM PAVING.
3. REMOVE EXISTING GABION, ALL METAL TO BE REMOVED, ROCK SHALL REMAIN.
4. REMOVE EXISTING TENNIS COURT.
5. REMOVE EXISTING TREE (MARKED WITH "X").
6. REMOVE EXISTING BRICK PAVERS.

MALIBU PARKS PUBLIC ACCESS ENHANCEMENT PLAN
PUBLIC WORKS PLAN CONCEPT

FOR REDUCED PLANS
ORIGINAL SCALE IN INCHES
0 1 2 3

NO.	DATE	REVISIONS	APPD.

DESIGN CAS CHECKED BEEF

CRAIG A. STEWARD DATE:
PROJECT ENGINEER
R.C.E. 37,253 (EXP. 06-30-12)

ADOPTED ON AUGUST 23, 2010 BY SANTA MONICA MOUNTAINS CONSERVANCY AND MOUNTAINS RECREATION AND CONSERVATION AUTHORITY.

CERTIFIED ON _____
BY CALIFORNIA COASTAL COMMISSION.

PLAN STA 16+81 TO 18+61
RAMIREZ CREEK RESTORATION/ENHANCEMENT
SANTA MONICA MOUNTAINS CONSERVANCY
MALIBU, CALIFORNIA

P&S PROJECT NO. 13638.07
SHEET 58 OF 63
PLAN DATE AUGUST 25, 2010

34-ENG SAVE DATE: 6/27/2010 1:28:27 PM PLOT BY:Bret Foster PLOT DATE:8/25/2010 4:43:29 PM PLOT SCALE:1:79.86

DRAWING:C:\acad\work\13638\civil\3-mra\13638_mra_53-63_ramirez creek.dwg