Exhibit B

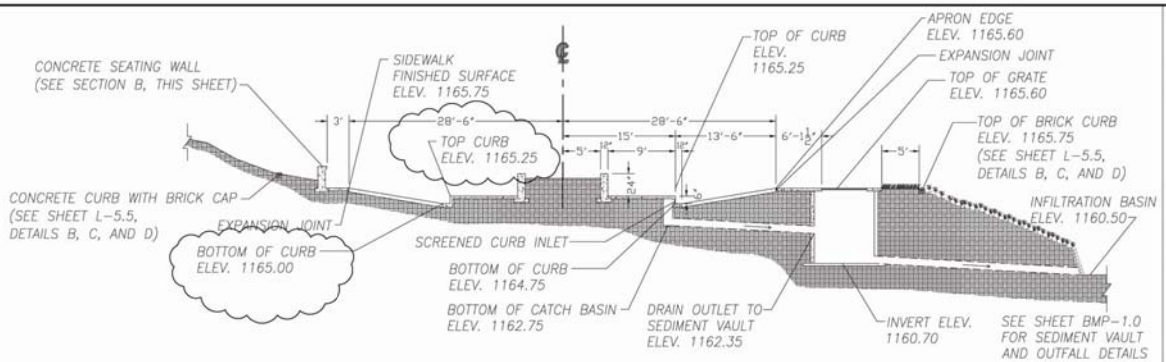

A CROSS SECTION AT 8TH STREET PLACITA

HORIZONTAL SCALE: 1/8" = 1' - 0"
VERTICAL SCALE: 1/4" = 1' - 0"

D 6" X 6" CALIFORNIA TILE FD114
CALIFORNIA POTTERY & TILE WORKS
323)235-9151 CALIFPOT@AOL.COM

CP XX = CALIFORNIA POTTERY GLAZE COLORS

WITH CLEAR GLAZE OVER ENTIRE TILE (2)

SCALE: NO SCALE

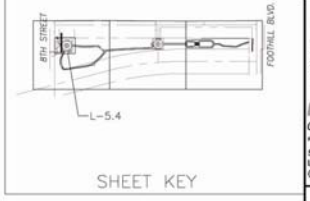

SHEET KEY

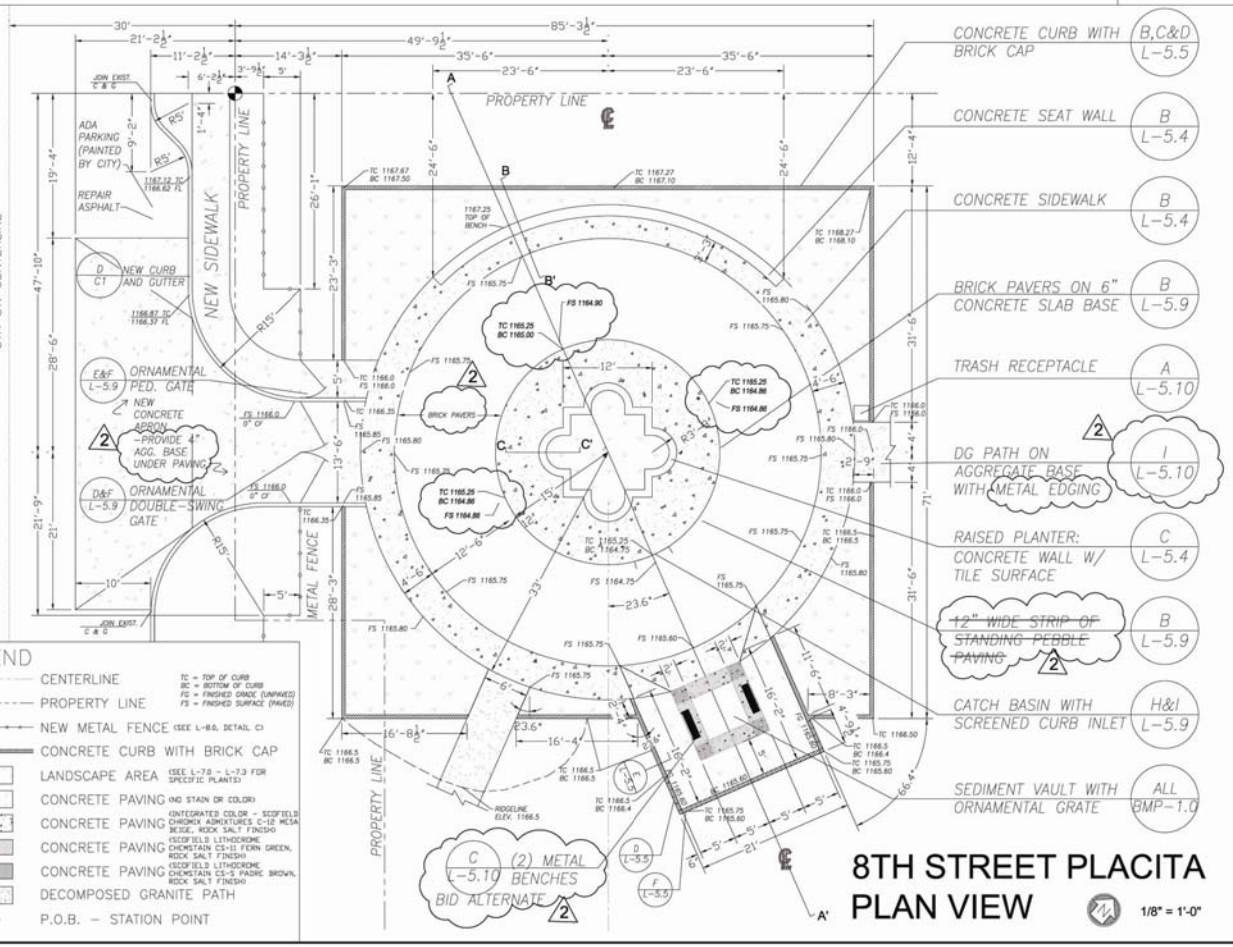

LEGEND

- CENTERLINE
- PROPERTY LINE
- NEW METAL FENCE (SEE L-8.0, DETAIL C)
- CONCRETE CURB WITH BRICK CAP
- LANDSCAPE AREA (SEE L-7.0 - L-7.3 FOR SPECIFIC PLANTS)
- CONCRETE PAVING (NO STAIN OR COLOR)
- CONCRETE PAVING (INTEGRATED COLOR - SCOFIELD CHROMIX ADMIXTURES C-12 MESA BEIGE, ROCK SALT FINISH)
- CONCRETE PAVING (SCOFIELD LITHOCRETE CHEMSTAIN CS-11 FERN GREEN, ROCK SALT FINISH)
- CONCRETE PAVING (SCOFIELD LITHOCRETE CHEMSTAIN CS-3 PADRE BROWN, ROCK SALT FINISH)
- DECOMPOSED GRANITE PATH
- P.O.B. - STATION POINT

TC = TOP OF CURB
BC = BOTTOM OF CURB
FG = FINISHED GRADE (UNPAVED)
FS = FINISHED SURFACE (PAVED)

8TH STREET PLACITA
PLAN VIEW

1/8" = 1'-0"

NOTE: CONCRETE SEATING WALL & CAP TO BE CASTED IN PLACE. INTEGRATED COLOR TO BE SCOFIELD CHROMIX ADMIXTURES C-12 MESA BEIGE. ON EXPOSED SURFACES: SMOOTH FINISH, FOLLOW WITH ACID WASH

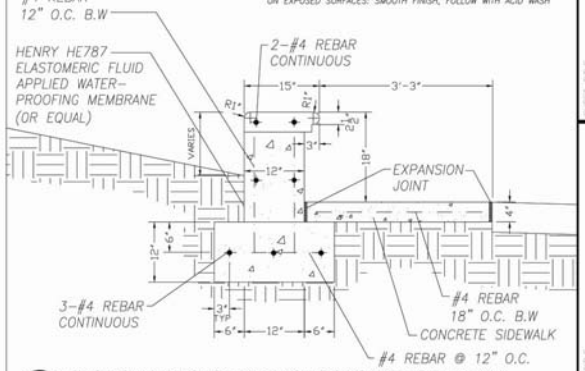

B SECTION B-B': CAST IN PLACE CONCRETE SEAT WALL
SCALE: 1" = 1'-0"

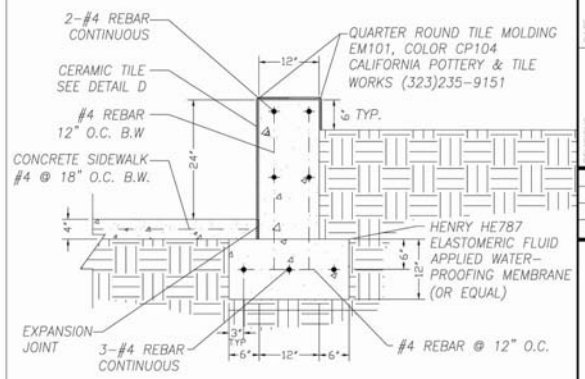

C SECTION C-C': CAST IN PLACE CONCRETE PLANTER SEAT WALL WITH CERAMIC TILE FACE
SCALE: 1" = 1'-0"

MOUNTAINS RECREATION AND CONSERVATION AUTHORITY
Santa Monica Mountains Conservancy
570 WEST AVENUE TWENTY-SIX
LOS ANGELES, CALIFORNIA

BlueGreen
Open Space Planning & Design
REGISTERED LANDSCAPE ARCHITECT CALIFORNIA # 3667
570 WEST AVENUE 26, SUITE 700
LOS ANGELES, CALIFORNIA
(323)221-9500

SHEET TITLE

PROJECT TITLE
8TH STREET PARK
801 8th Street
San Fernando, CA 91340

REVISIONS	DATE
1 REISSUE	10/6/2011
2 MRCA REVISIONS	10/17/11
3	
4	
5	
6	
7	
8	

DRAWN BY:
CHECKED BY:
PROJECT NO.
DATE:

LICENSED LANDSCAPE ARCHITECT
LYNNE DWYER
Signature
Renewal Date
Date
LICENSE NO. 3667
STATE OF CALIFORNIA

SHEET OF
L-5.4