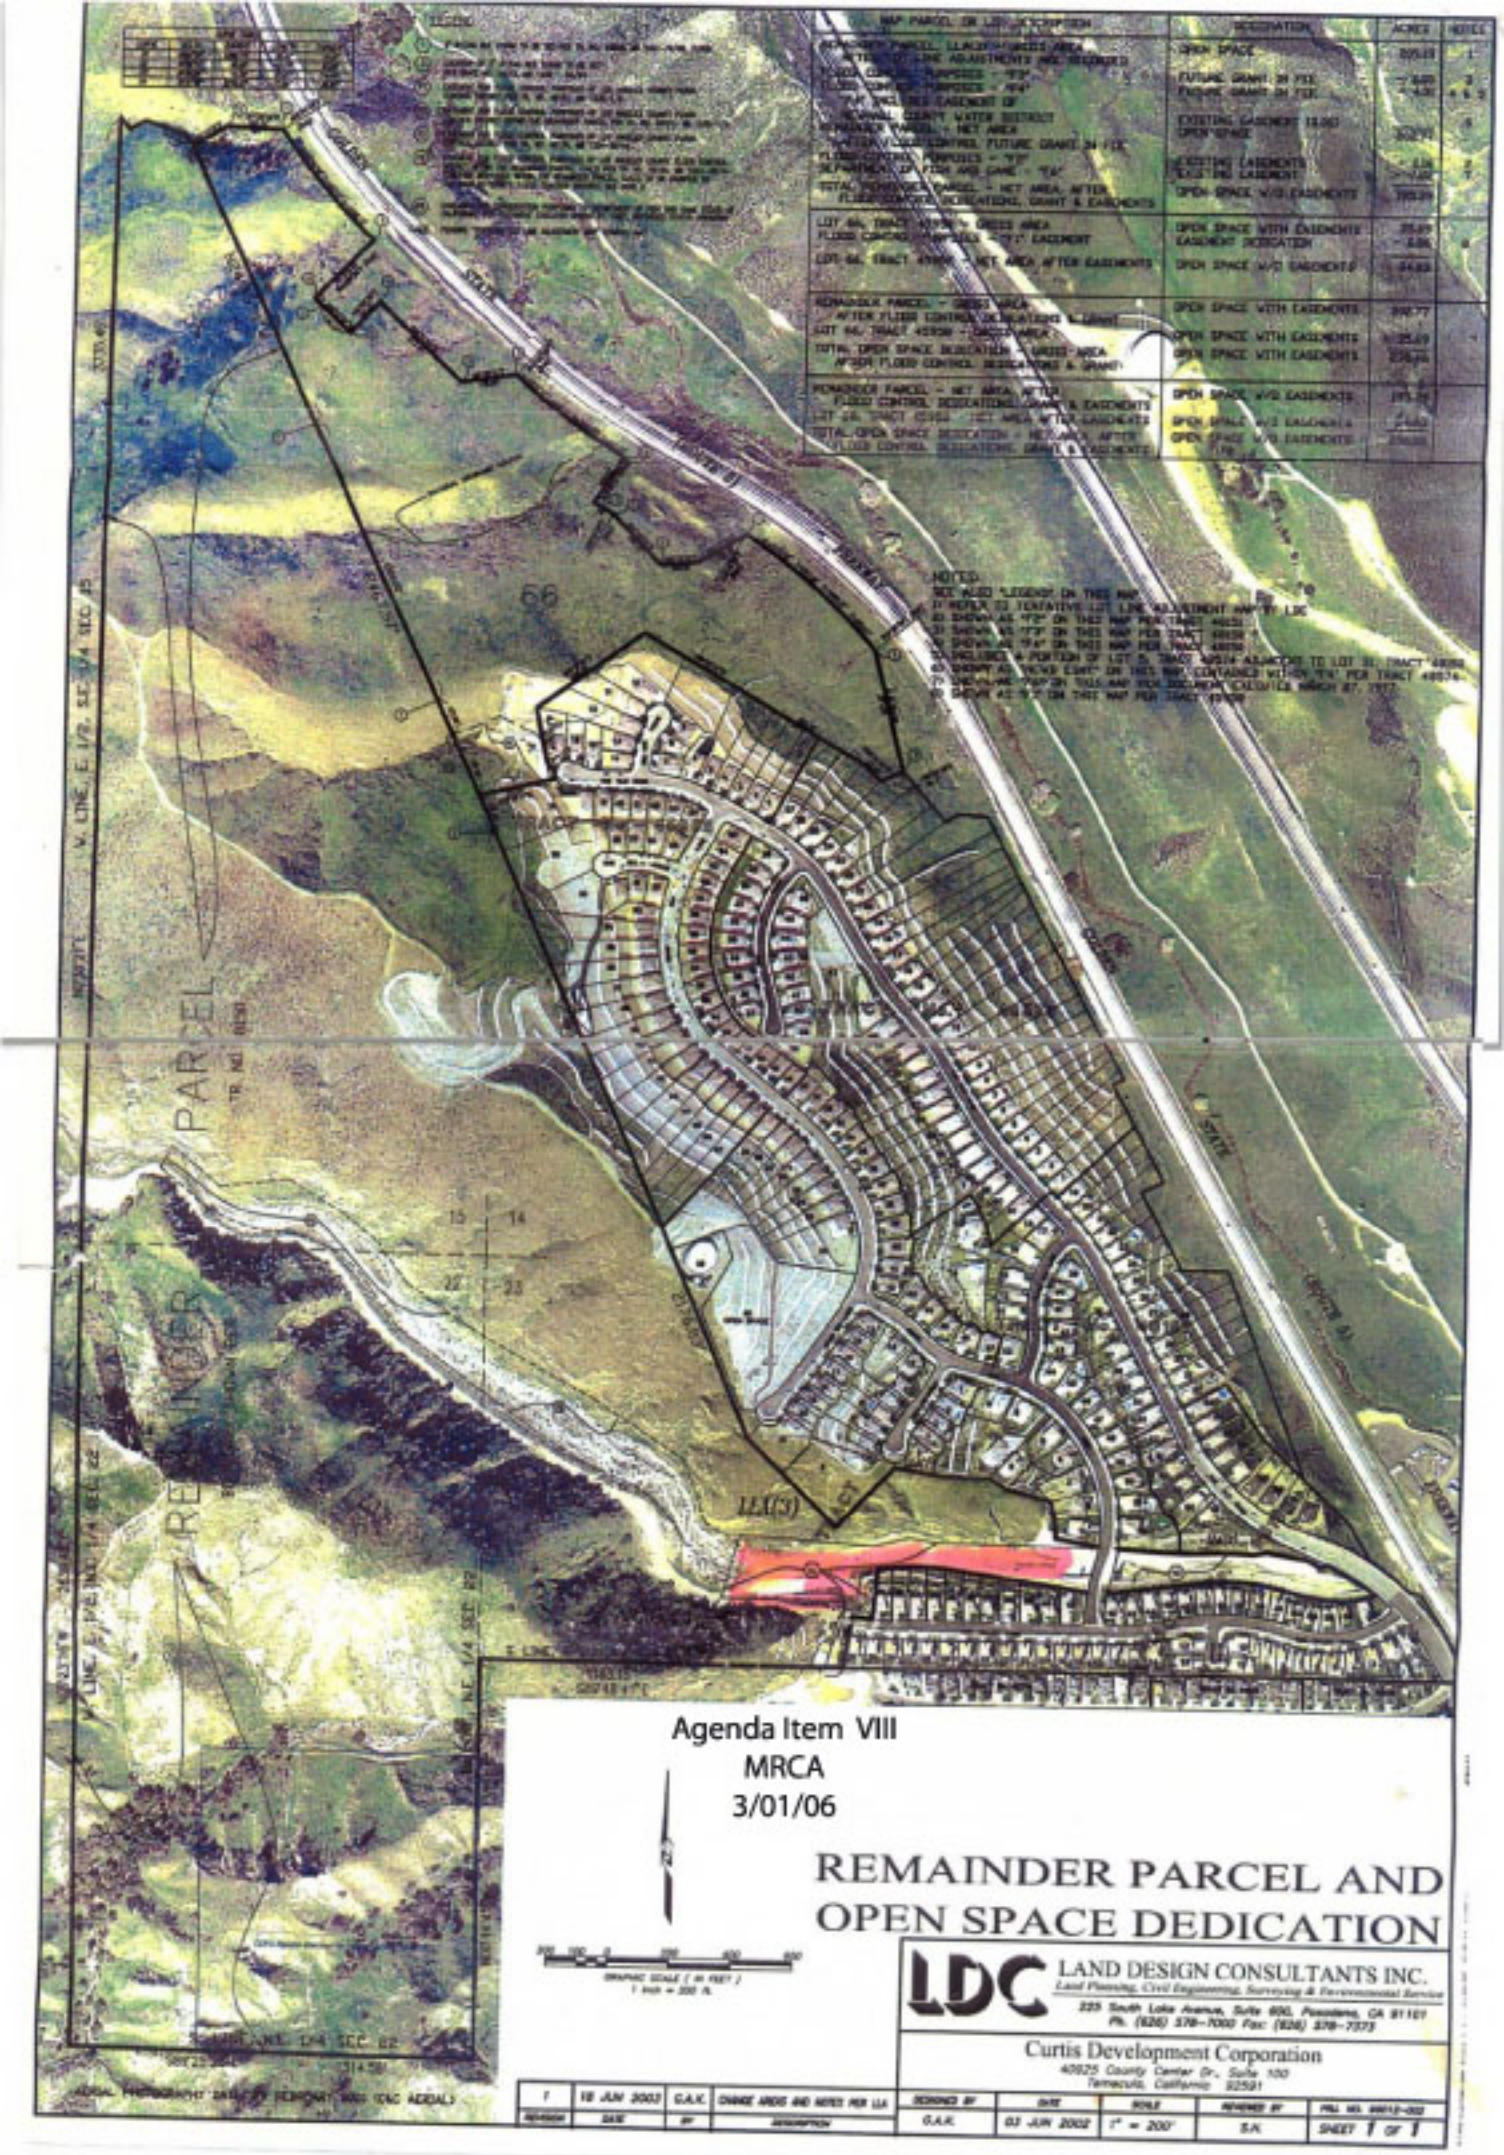
REMAINDER PARCEL
LLA(3)
Agenda Item VIII
MRCA
3/01/06
REMAINDER PARCEL AND
OPEN SPACE DEDICATION
LDC
LAND DESIGN CONSULTANTS INC.
Curtis Development Corporation
40925 County Center Dr., Suite 100
Temecula, California 92591
1
18 JUN 2002
C.A.K.
CHANGE AREAS AND NOTES PER LLA
DESIGNED BY
DATE
SCALE
REVIEWED BY
C.A.K.
03 JUN 2002
1" = 200'
S.K.
SHEET 1 OF 1