DIR-2012-1316-DRB-SPP-MSP, 16854 Severo Place
Proposed Conservation Easement
Santa Monica Mountains Conservancy staff
6-7-2012

Boundaries of proposed conservation easement.

Agenda Item VII(g)
Mountains Recreation and Conservation Authority
July 19, 2012

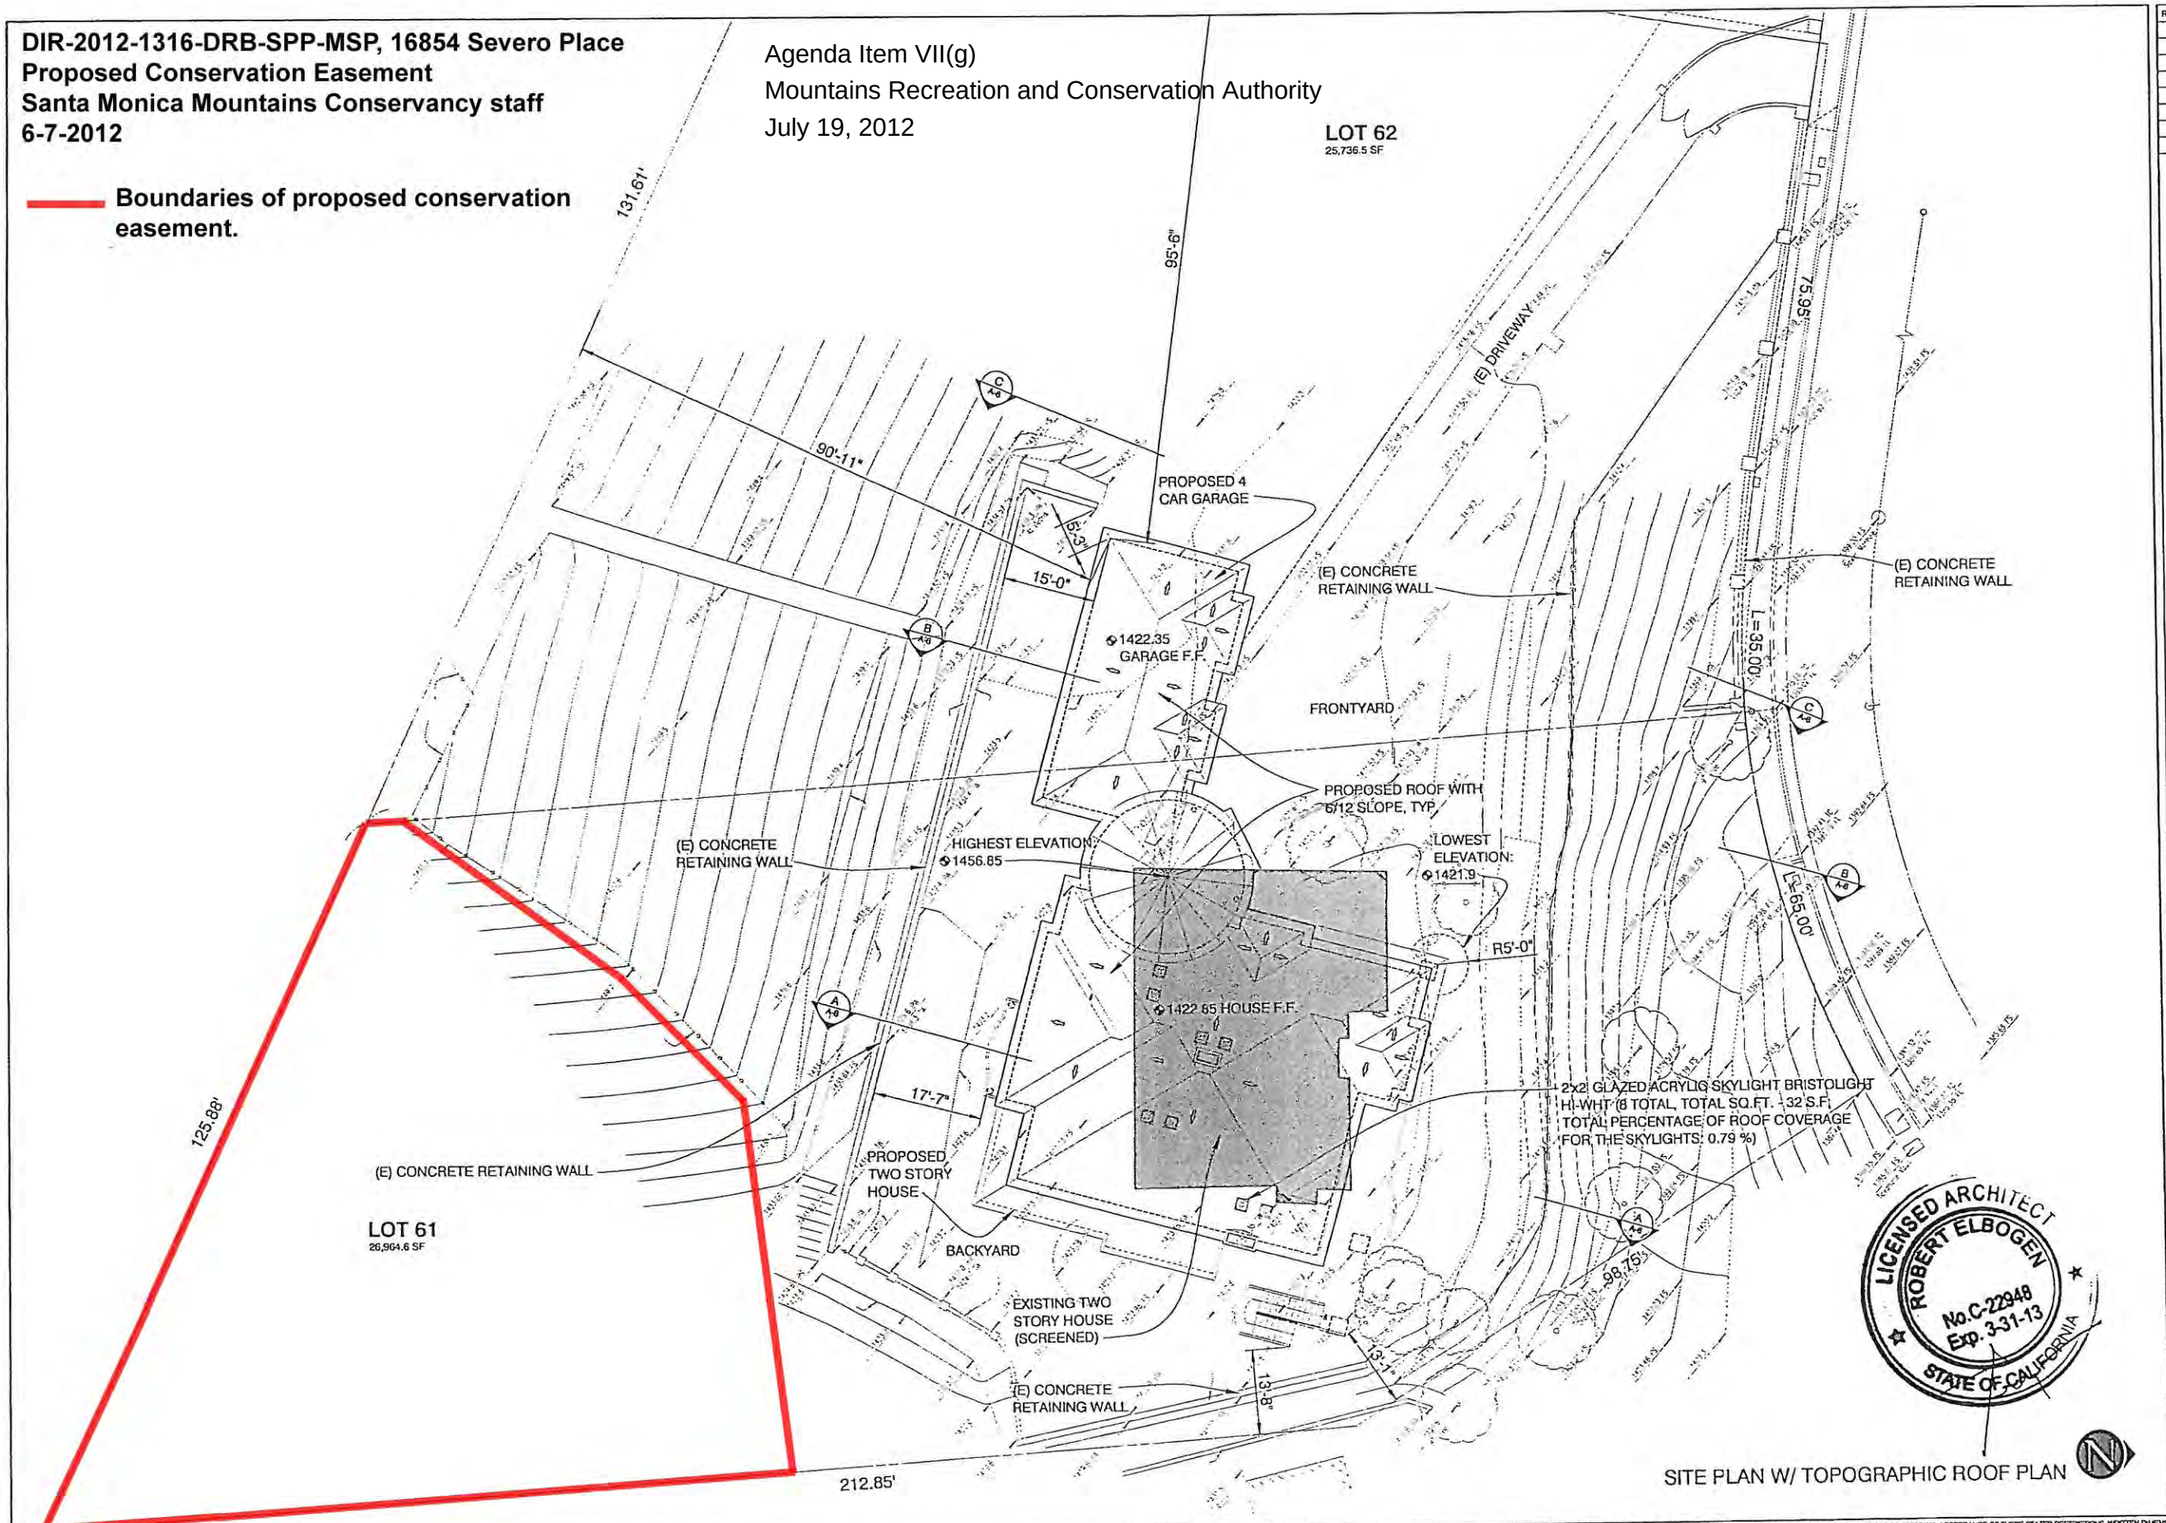

SITE PLAN W/ TOPOGRAPHIC ROOF PLAN

Revisions | By

Remodel / Addition
PETERSON RESIDENCE
16854 S
E-4 TOPOGRAPHIC ROOF PLAN

DIR 2012- -DRB-SPP
DATE: 4/19/2012 STAFF: TH
EXHIBIT ___ OF ___

ELBOGEN DESIGN
Architecture / Interior Design / Space Planning
16240 Dickens Street Encino, CA 91436
ElBogen Design @ Roadrunner.com
Ph (818) 421 - 6044

Date 02.19.10
Scale 3/32" = 1'-0"
Drawn ST
Job PETERSON
Sheet SP-1
Of Sheet

WARNING: THESE DRAWINGS, SPECIFICATIONS, DESIGNS, AND ARRANGEMENTS ARE INSTRUMENTS OF PROFESSIONAL SERVICE, AND SHALL REMAIN THE PROPERTY OF THE ARCHITECT. NO PART THEREOF SHALL BE COPIED, ALTERED, DISCLOSED TO OTHERS, OR USED IN CONJUNCTION WITH ANY OTHER PROJECT OTHER THAN THE SPECIFIC PROJECT FOR WHICH THEY HAVE BEEN PREPARED AND DEVELOPED WITHOUT THE WRITTEN CONSENT OF THE ARCHITECT. VISUAL CONTACTS WITH SAID DOCUMENTS SHALL CONSTITUTE UNCONDITIONAL ACCEPTANCE OF THESE STATED RESTRICTIONS. WRITTEN DIMENSIONS SHALL TAKE PRECEDENCE OVER SCALED DIMENSIONS. CONTRACTOR SHALL BE RESPONSIBLE TO VERIFY FIELD CONDITIONS AND REPORT DEVIATIONS TO THE ARCHITECT PRIOR TO PROCEEDING WITH ANY WORK. REQUIRED SHOP DRAWINGS, SHALL BE SUBMITTED FOR REVIEW PRIOR TO FABRICATION OF SPECIFIC COMPONENTS. THIS DRAWING IS NOT FOR CONSTRUCTION UNLESS STAMPED / SIGNED BY THE ARCHITECT