Agenda Item V(j)
MRCA
July 7, 2010

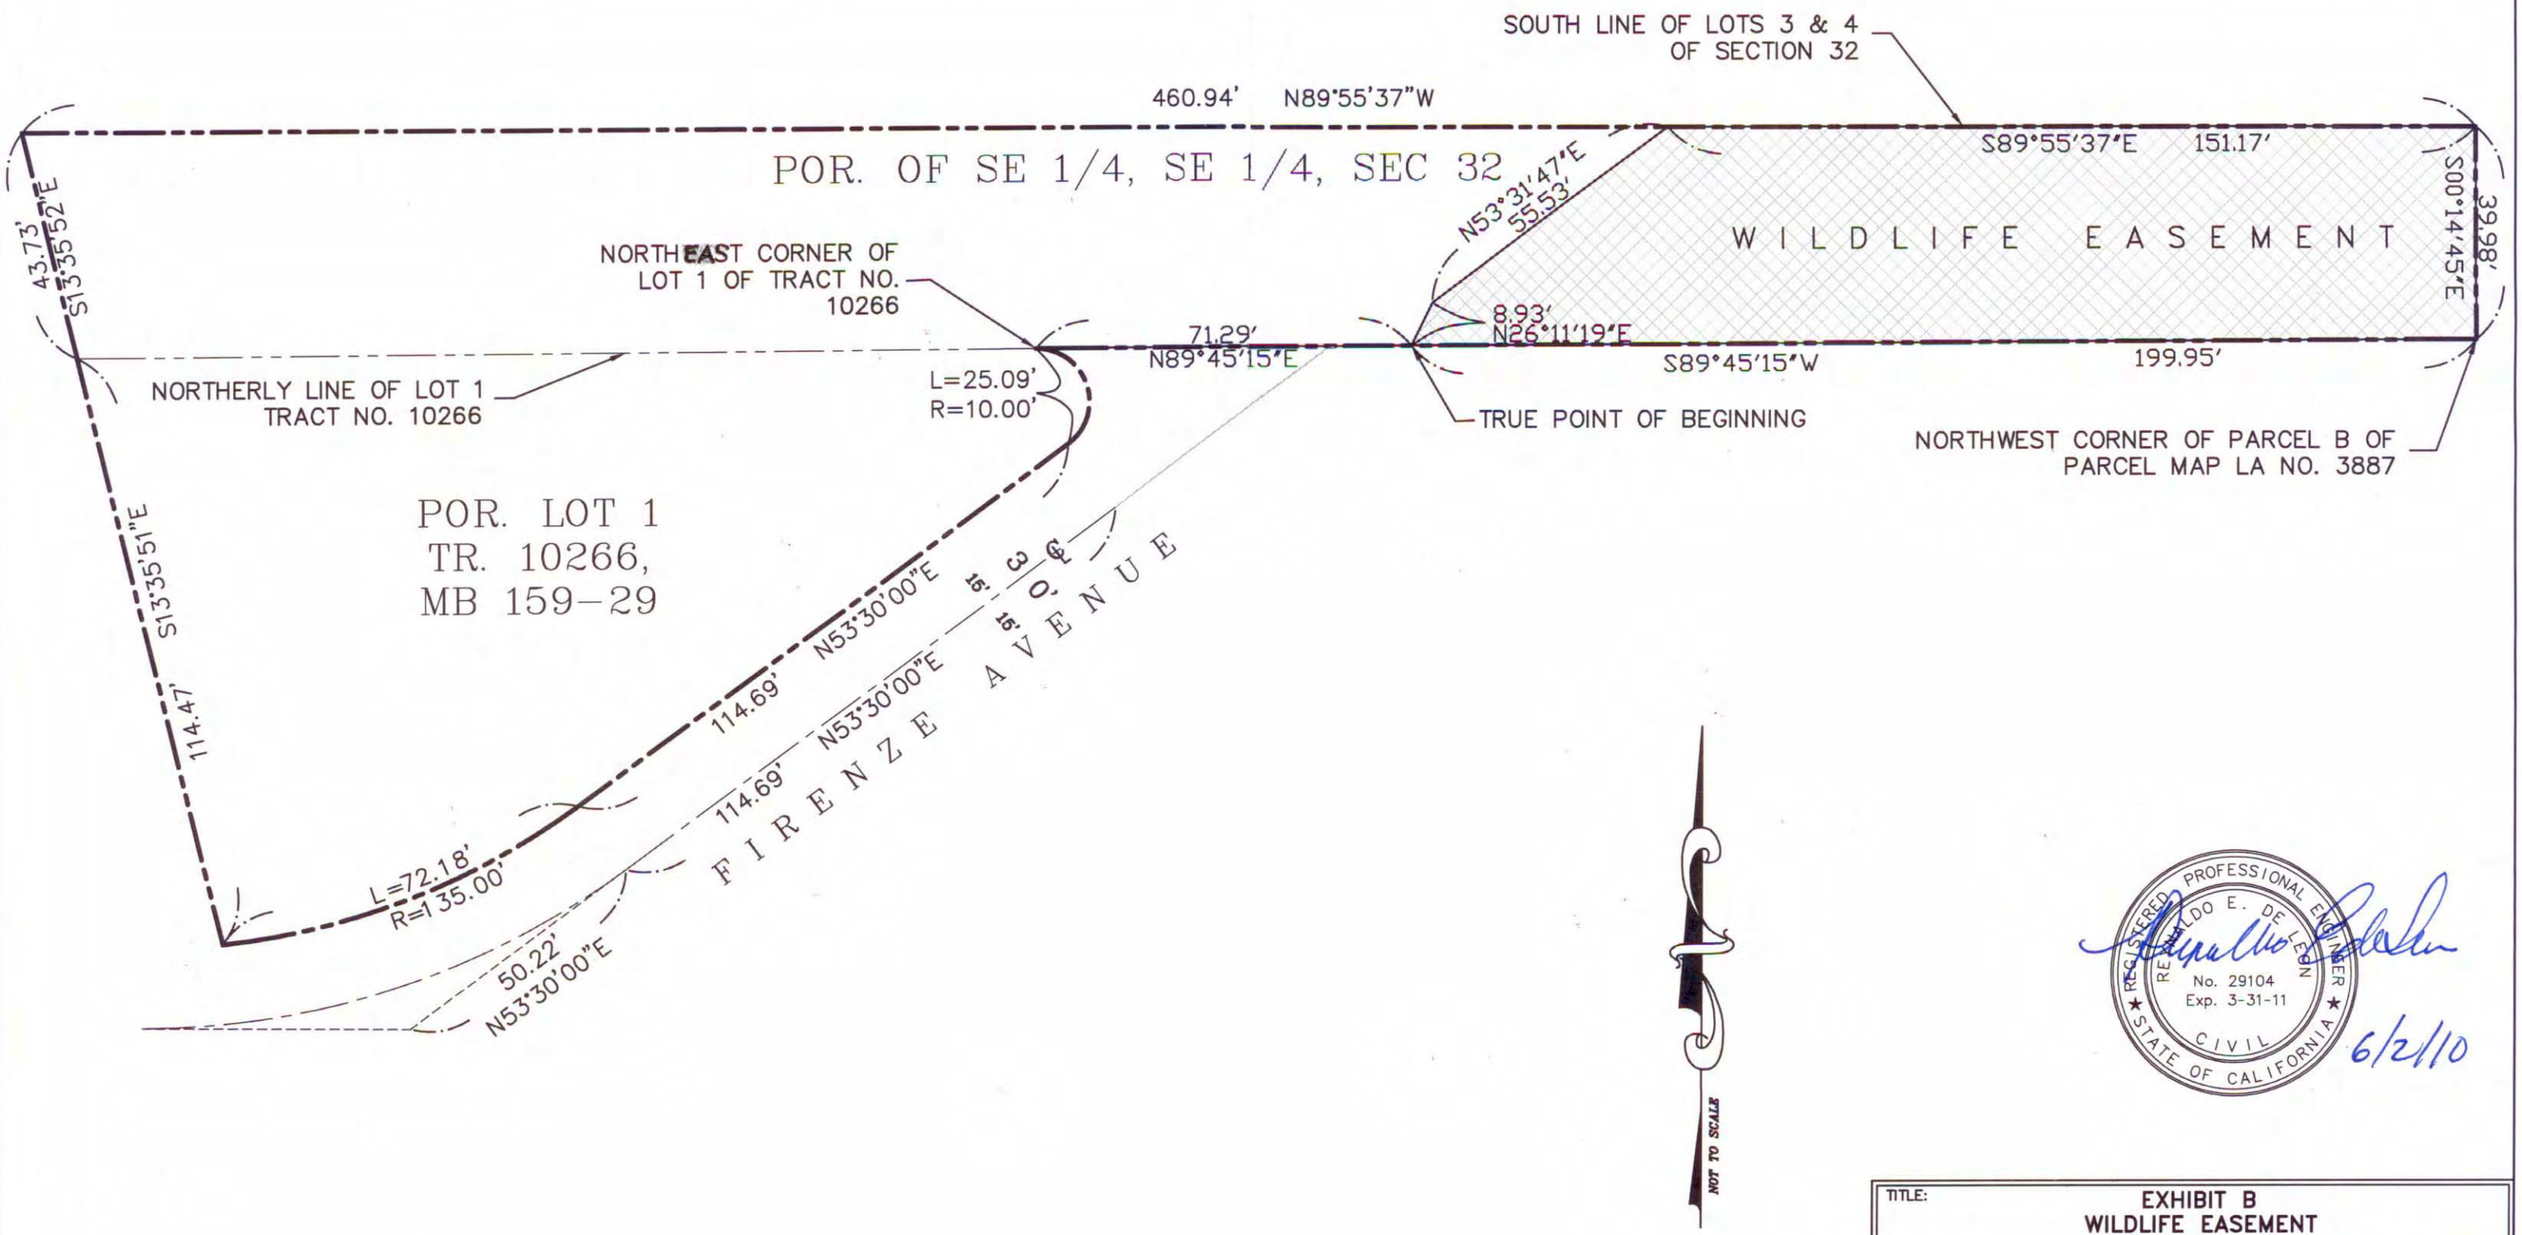

REGISTERED PROFESSIONAL ENGINEER
REYNALDO E. DE LEON
No. 29104
Exp. 3-31-11
CIVIL
STATE OF CALIFORNIA

6/2/10

TITLE: EXHIBIT B WILDLIFE EASEMENT 7711 FIRENZE AVENUE, LOS ANGELES, CA		
CLIENT: KELLY AND LINDA NOVAK		JOB NO.: 10-5079
SCALE: NOT TO SCALE	M&G CIVIL ENGINEERING & LAND SURVEYING	DATE: 05/28/10
DESIGNED BY: F.G.	347 S. ROBERTSON BLVD. BEVERLY HILLS, CALIFORNIA 90211 TEL. (310) 659-0871 FAX (310) 659-0845 www.mglandsur.com	REVISION (S):
DRAWN BY: KL		
CHECKED BY: R.DL.		SHEET 1 OF 1 SHEET

S:\DRAWINGS\10.5079.DWG (G)