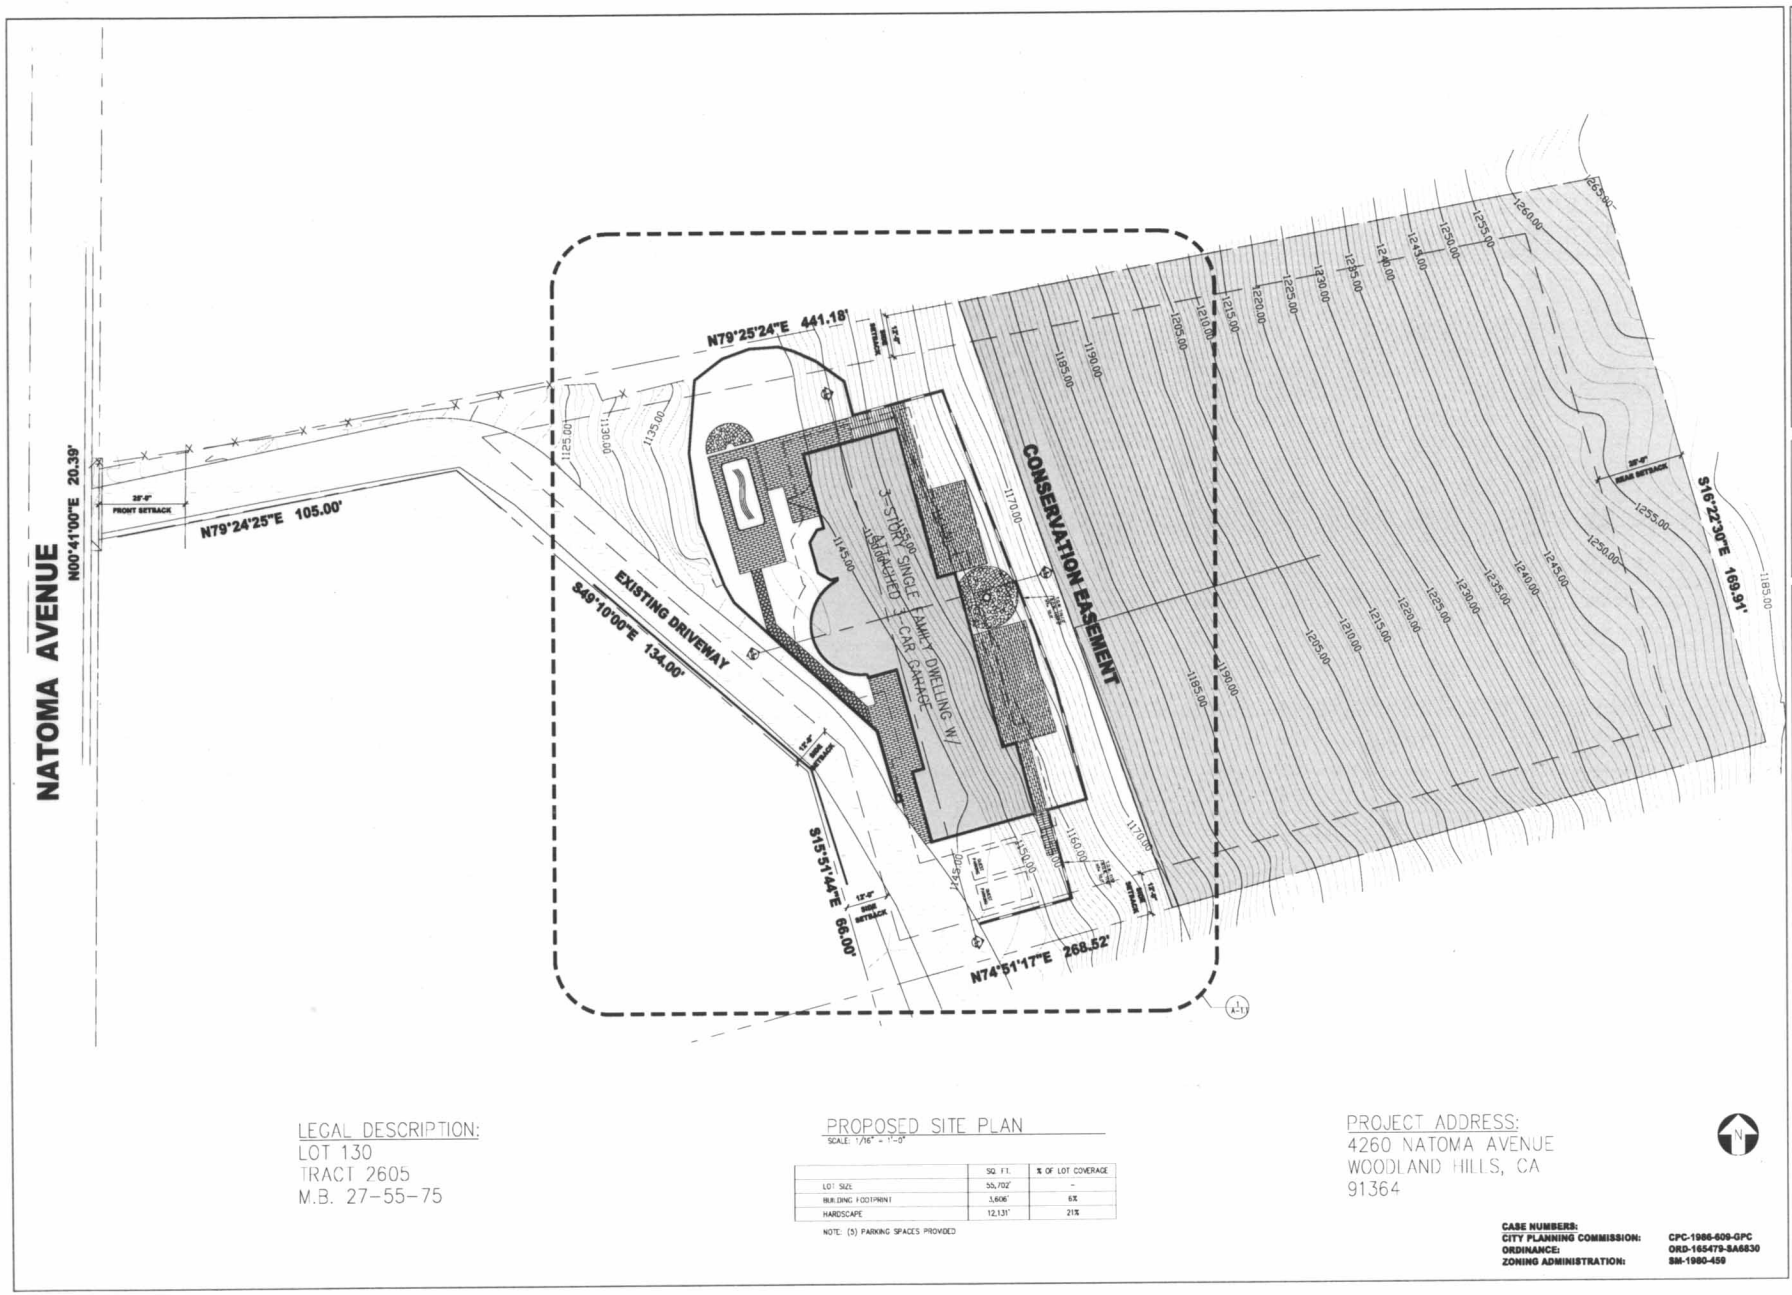

LEGAL DESCRIPTION:
LOT 130
TRACT 2605
M.B. 27-55-75

PROPOSED SITE PLAN
SCALE: 1/16" = 1'-0"

	SQ. FT.	% OF LOT COVERAGE
LOT SIZE	55,702'	-
BUILDING FOOTPRINT	3,606'	6%
HARDSCAPE	12,131'	21%

NOTE: (5) PARKING SPACES PROVIDED

PROJECT ADDRESS:
4260 NATOMA AVENUE
WOODLAND HILLS, CA
91364

CASE NUMBERS:
CITY PLANNING COMMISSION: CPC-1986-609-GPC
ORDINANCE: ORD-165479-SA6830
ZONING ADMINISTRATION: SM-1980-459

PROPOSED
SINGLE FAMILY RESIDENCE
4260 NATOMA
WOODLAND HILLS, CA 91364

G.C. NOTES

MARK	DATE	REVISION / ISSUE
		PLANCHECK SUBMITTAL

CASTLE ASSET MANAGEMENT, LLC.
BUILDING DESIGN PLANNING
8619 RESEDA BLVD,
SUITE 202A
NORTHRIDGE
CALIFORNIA 91324
FAX (818) 718 - 6820
PHONE (818) 718 - 6833

THESE DRAWINGS ARE INSTRUMENTS OF SERVICE AND ARE THE PROPERTY OF CASTLE ASSET MANAGEMENT. ALL DESIGNS AND OTHER INFORMATION ON THE DRAWINGS ARE FOR USE ON THE SPECIFIED PROJECT AND SHALL NOT BE USED OTHERWISE WITHOUT THE EXPRESSED WRITTEN PERMISSION OF CASTLE ASSET MANAGEMENT. ©2006

PROPOSED
LOT TOPO PLAN

DRAWN BY: M.K.
CHECKED BY: A.C.
PLOT DATE: 10/01/06
CAMP: 2001-06

SHEET NO.
A-1.0

MRCA
Item VI(g)
2-7-2007