MRCA EXHIBIT

Agenda Item VI(f)
MRCA
5/6/2020

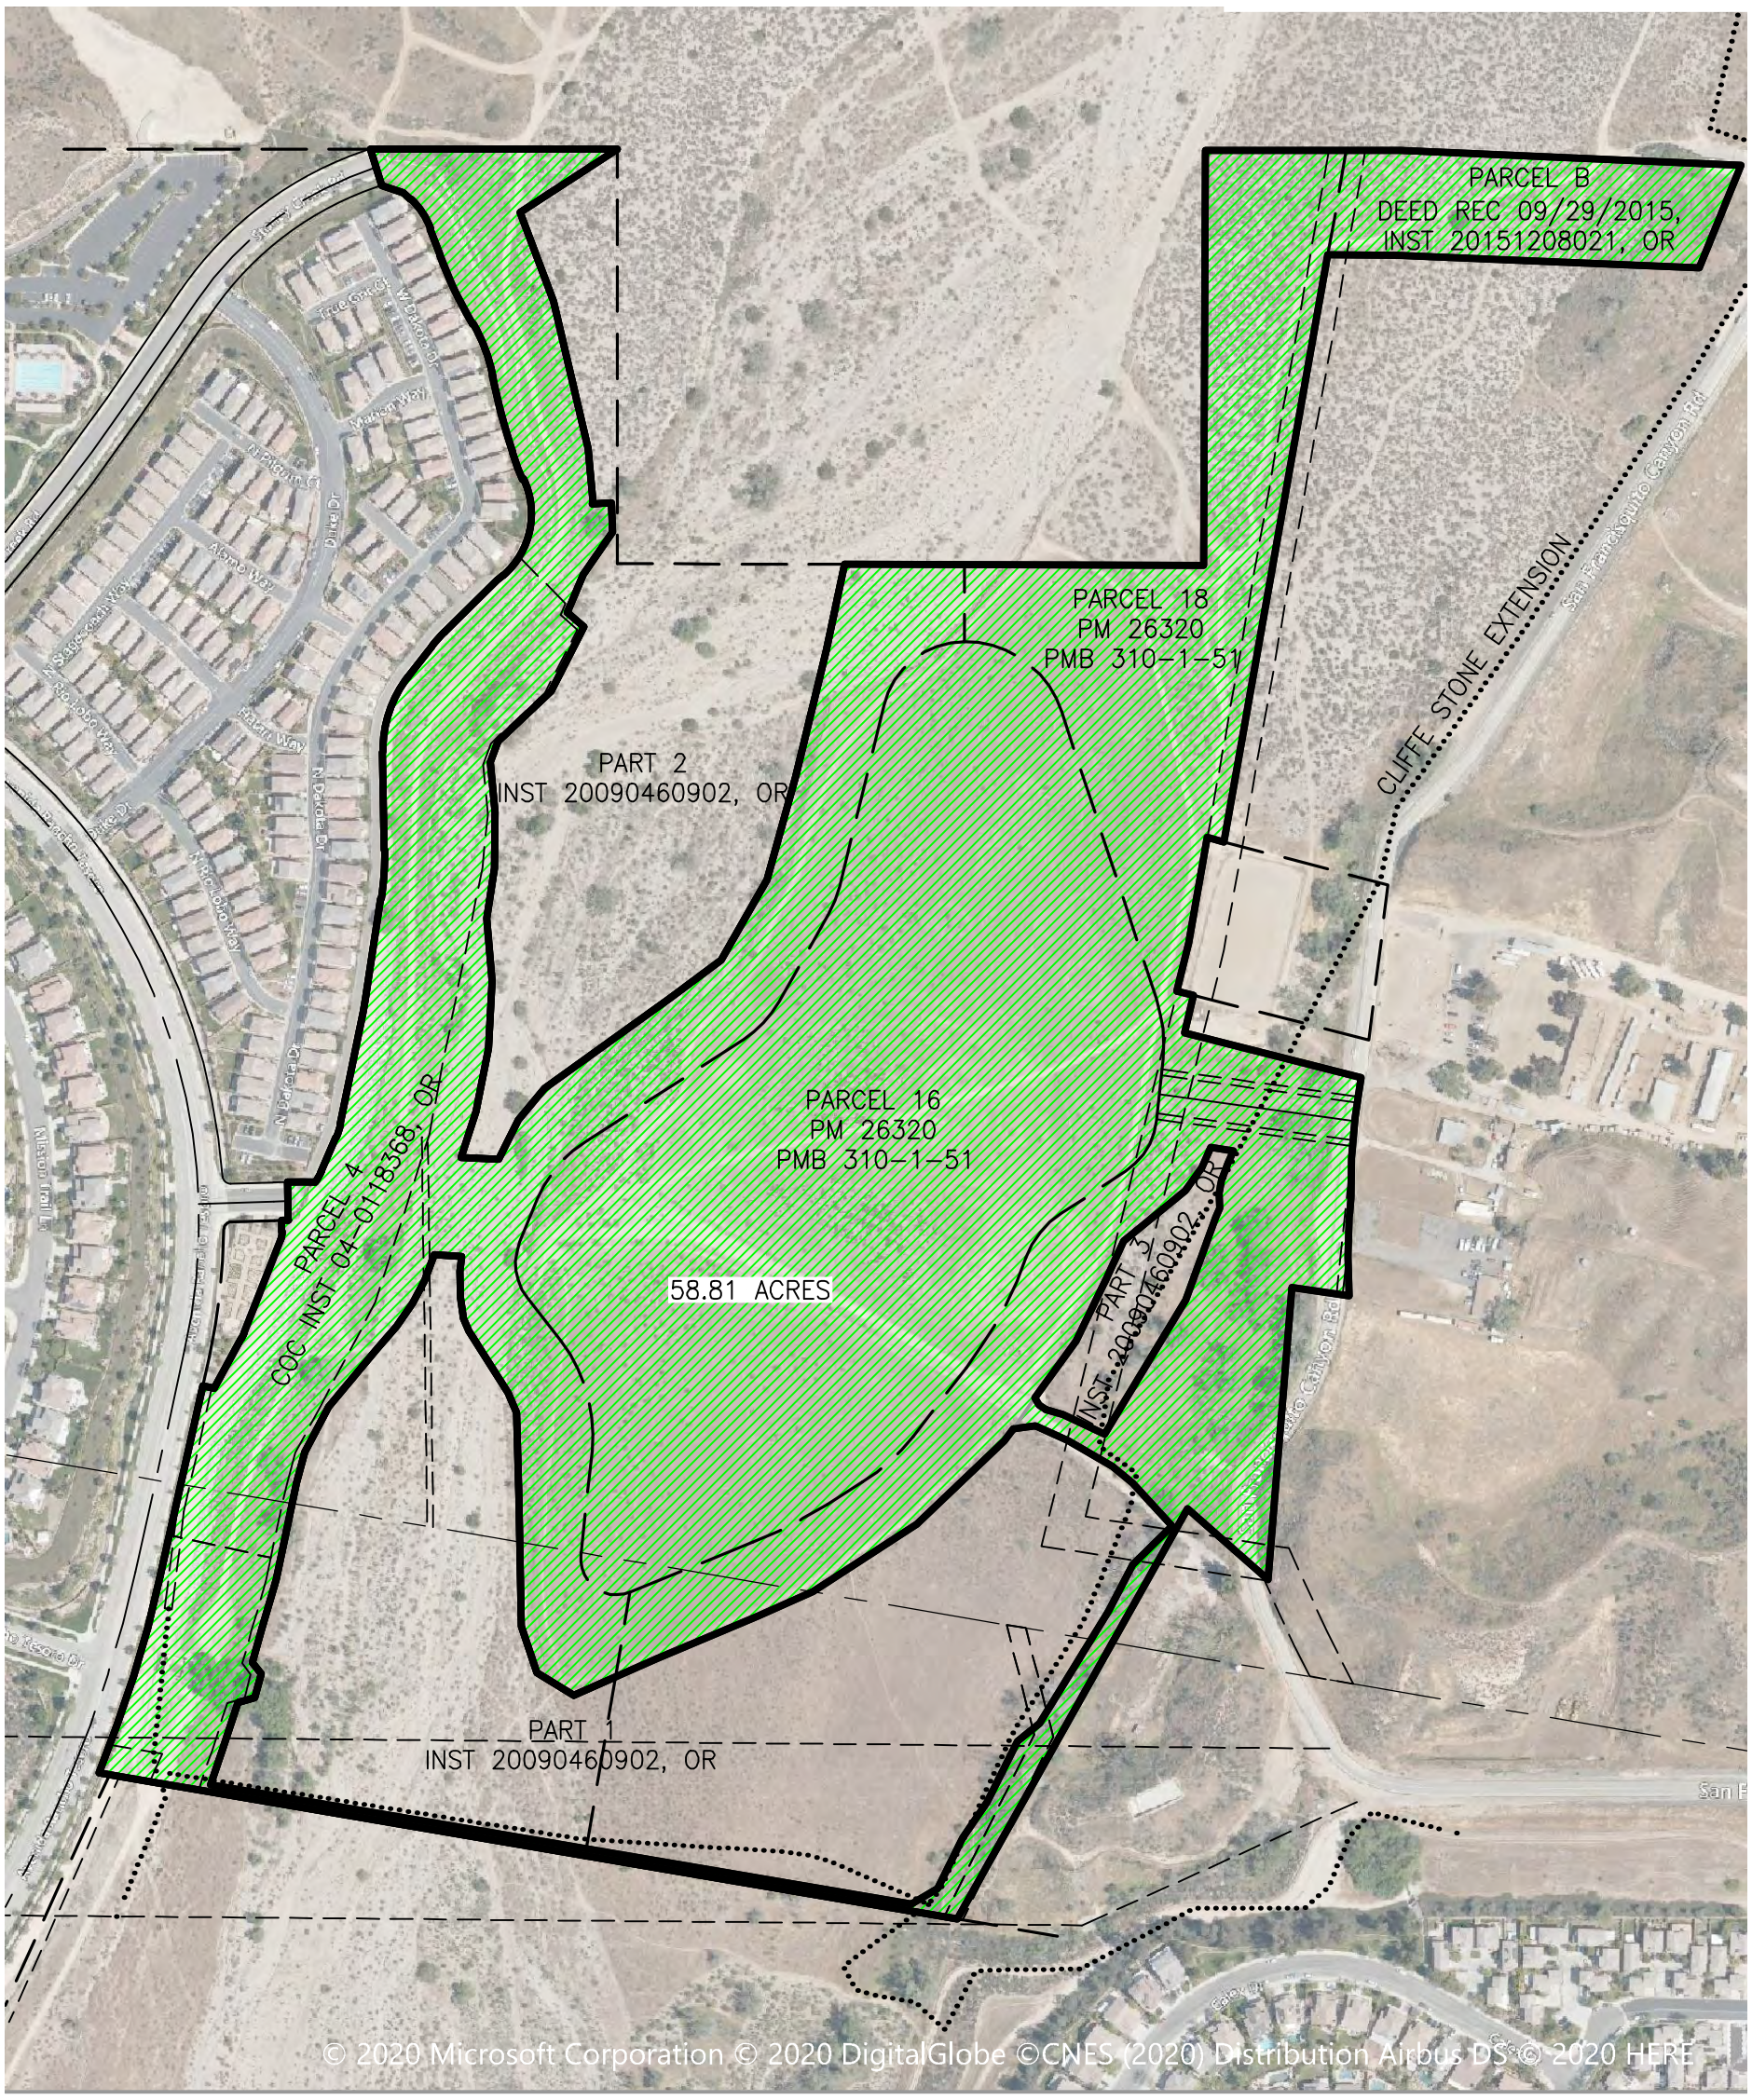

FUSCOE ENGINEERING

16795 Von Karman, Suite 100
Irvine, California 92606
tel 949.474.1960 • fax 949.474.5315
www.fuscoe.com

LINE LEGEND:

SUBJECT PROPERTY LINES
ADJACENT PROPERTY LINES
APPROXIMATE PROPOSED TRAIL LOCATIONS (SCALED FROM LA COUNTY GIS)

300' 0' 300'
SCALE: 1" = 300'

NO.	DATE	REVISION
FEI REFERENCE:		

MRCA EXHIBIT

of: PROPOSED MRCA CONSERVATION AREA WITHIN AREA D

for: NEWPORT PACIFIC LAND
NEWPORT BEACH, CA

DATE: March 11, 2020
FN: 1771-001mrca areaD_planning ex
DRAWN BY: JMS

SHEET 1 OF 1

M:\MAPPING\1771\001\LEGALS\MRCA QUITCLAIM\AREA D\1771-001MRCA AREAD_PLANNING EX.DWG (03-11-20)